NORWOOD

WINDOWS & DOORS

Lift and Slide Scheme C 7 7/16'' Jamb Wood Screen

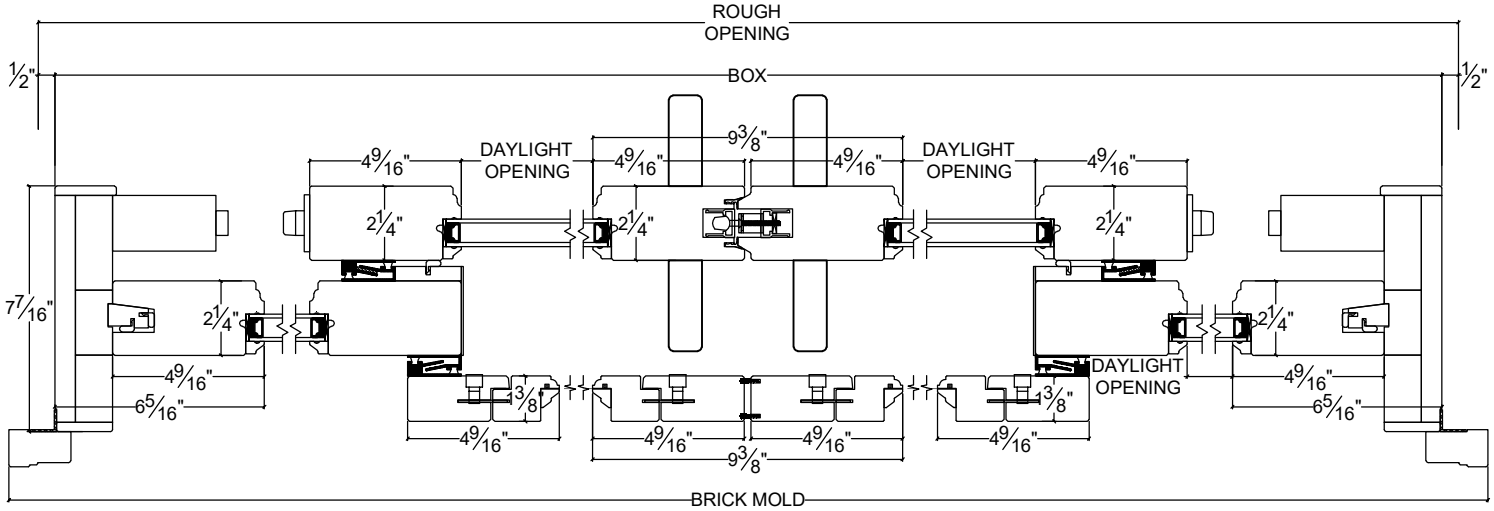

Horizontal

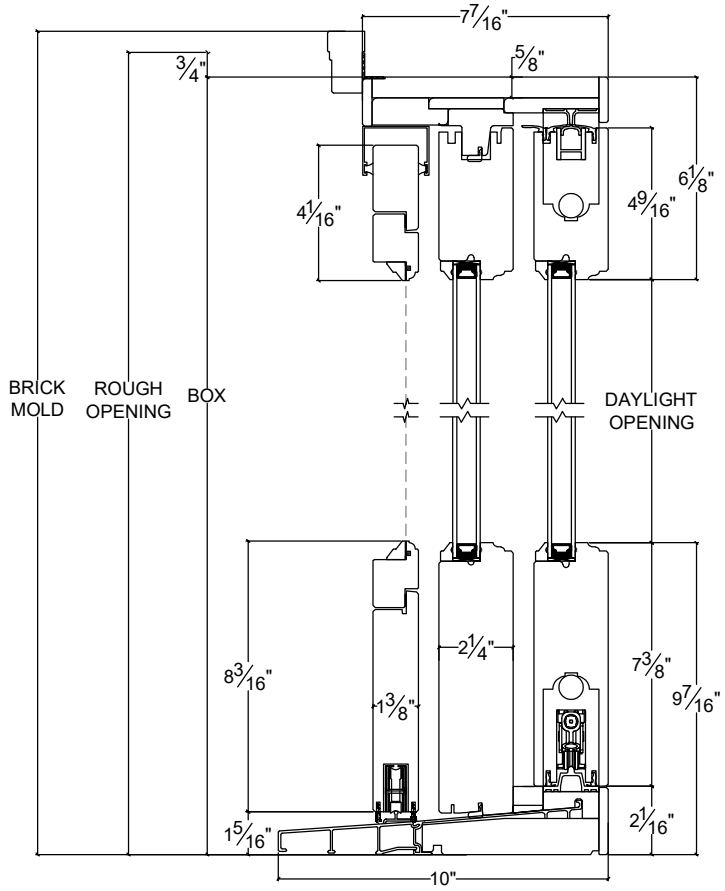

Vertical