NORWOOD

WINDOWS & DOORS

Lift and Slide Scheme L 12 1/8" Jamb Wood Screen

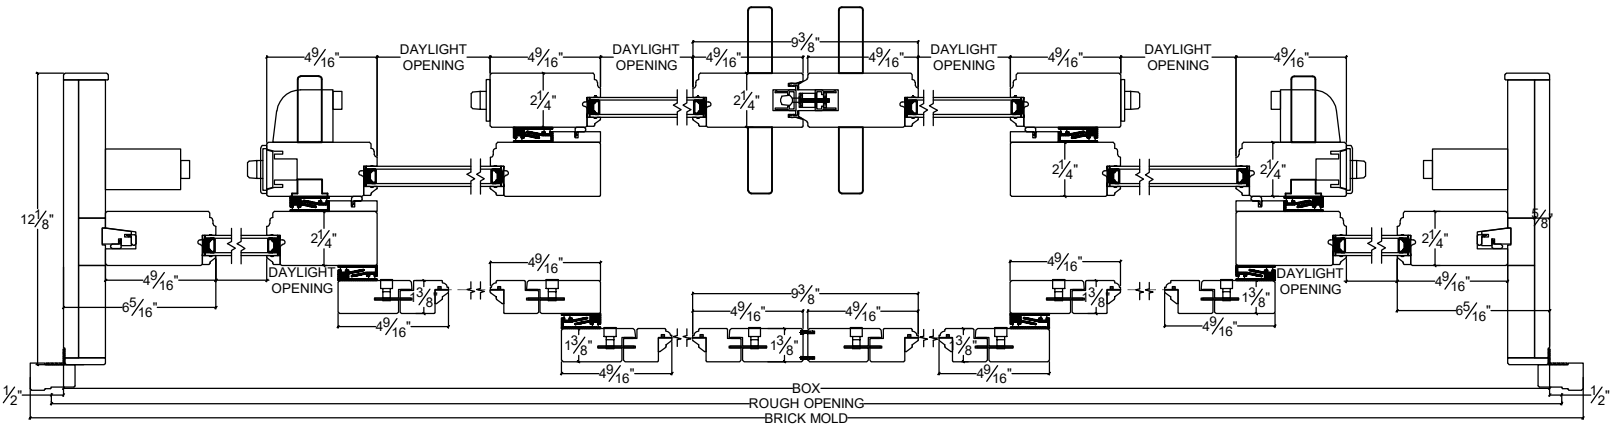

Horizontal

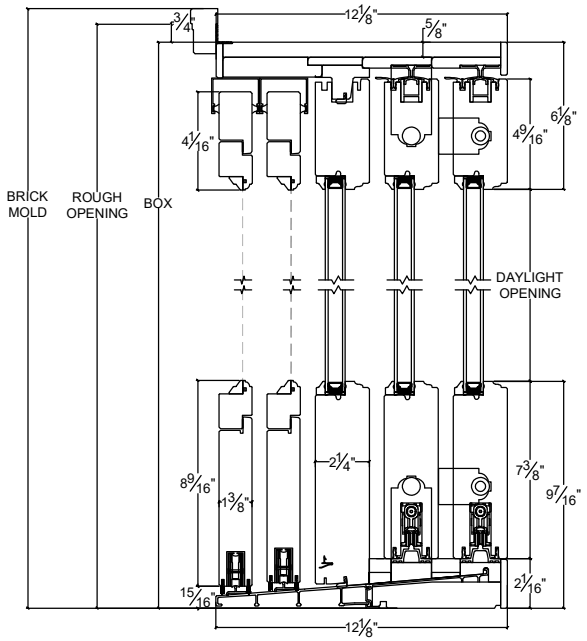

Vertical